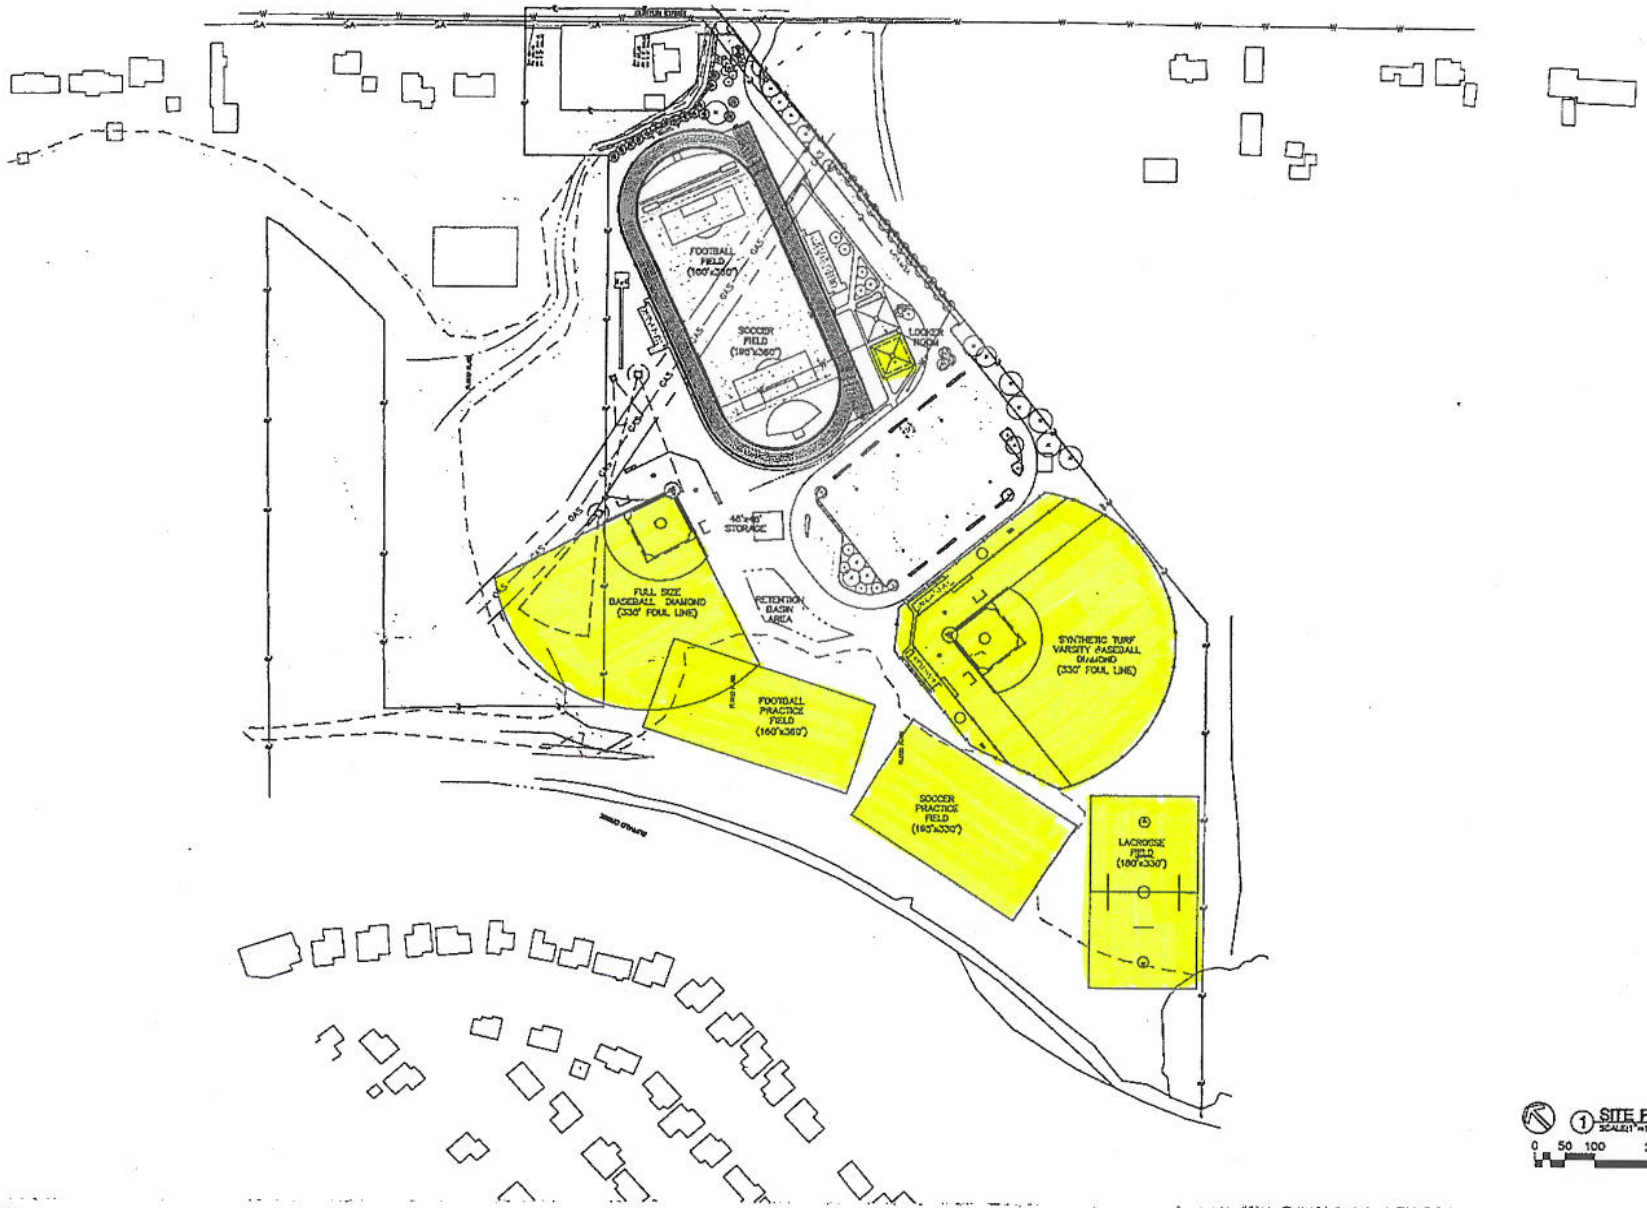

1 SITE PLAN
SCALE: 1" = 100'
0 50 100 200

CANISIUS HIGH SCHOOL

CLINTON STREET ATHLETIC FACILITY
WEST SENECA, NEW YORK
PHASE 2

WENDEL DUCHSCHERER
ARCHITECTS & ENGINEERS